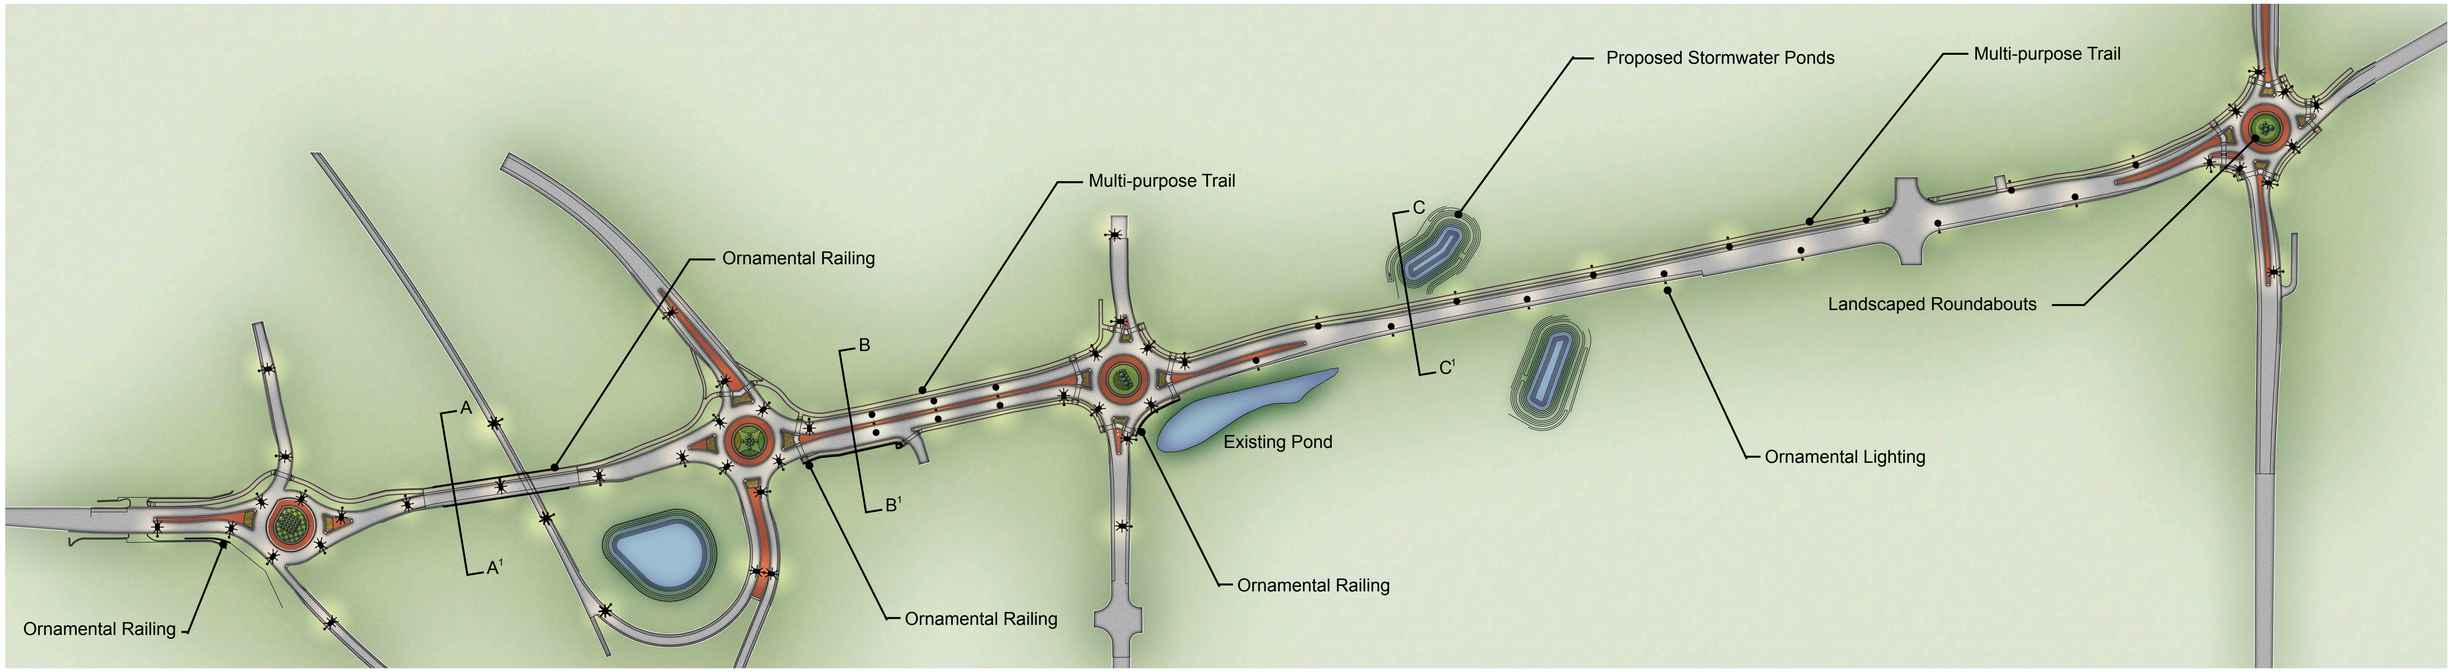

Plan - CSAH 3 (Golden Spike Road) Corridor

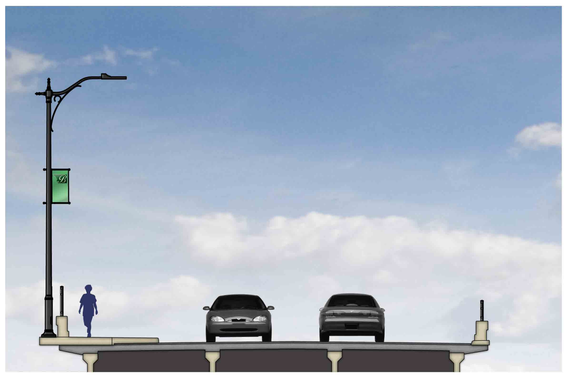

SECTION A-A1

SECTION B-B1

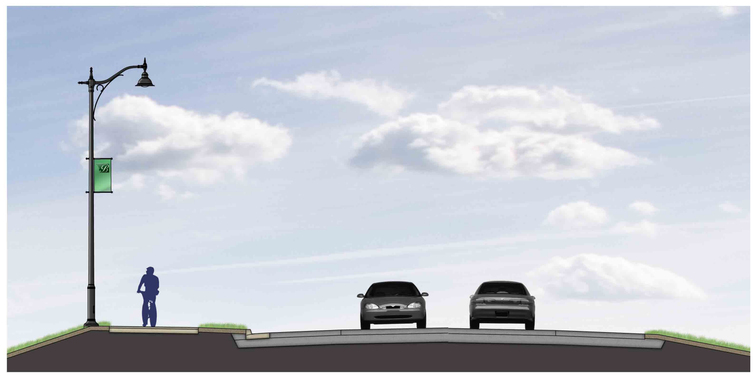

SECTION C-C1

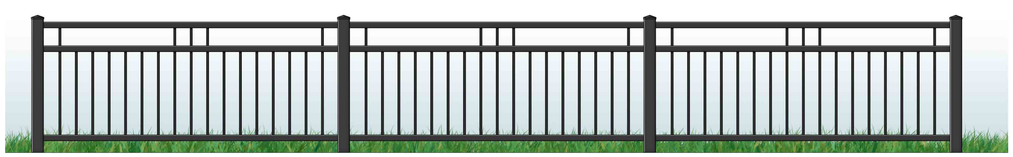

ORNAMENTAL RAILING

SIMILAR RAILING EXAMPLE
I-494 MINNETONKA, MN

Aesthetic Features

- Landscape Roundabouts
- Multi-purpose Trail
- Ornamental Lighting
- Ornamental Railing
- Stormwater Ponds

csah 3 (golden spike road) project aesthetic features

CSAH 3 Final Design
Benton County, Minnesota
June 10, 2013