PHASE 3

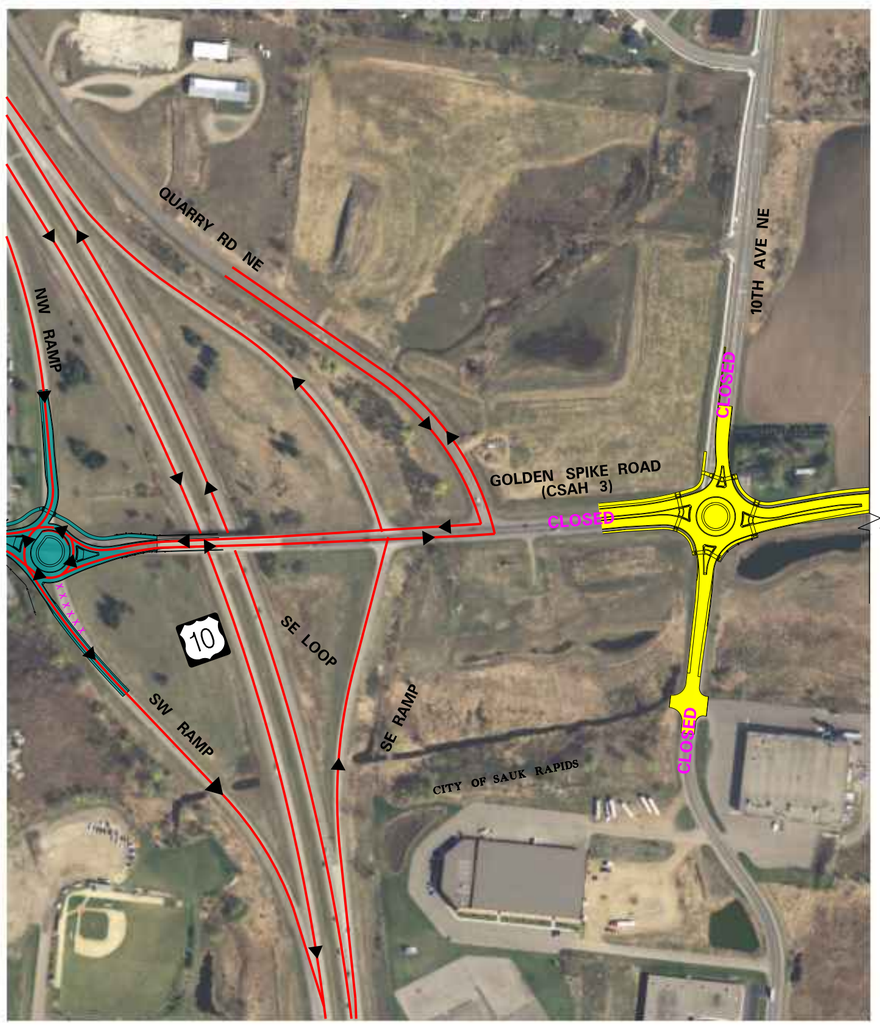

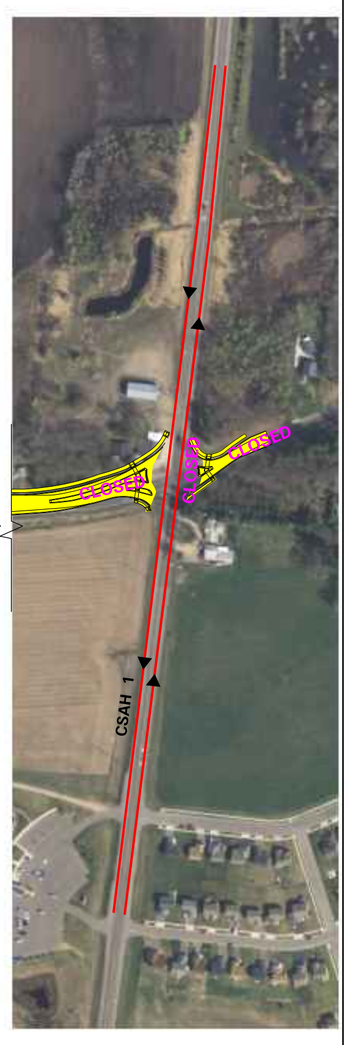

NOT TO SCALE

- CONSTRUCTION
- COMPLETED CONSTRUCTION
- TRAFFIC
- ROAD CLOSED
- DETOUR ROUTE

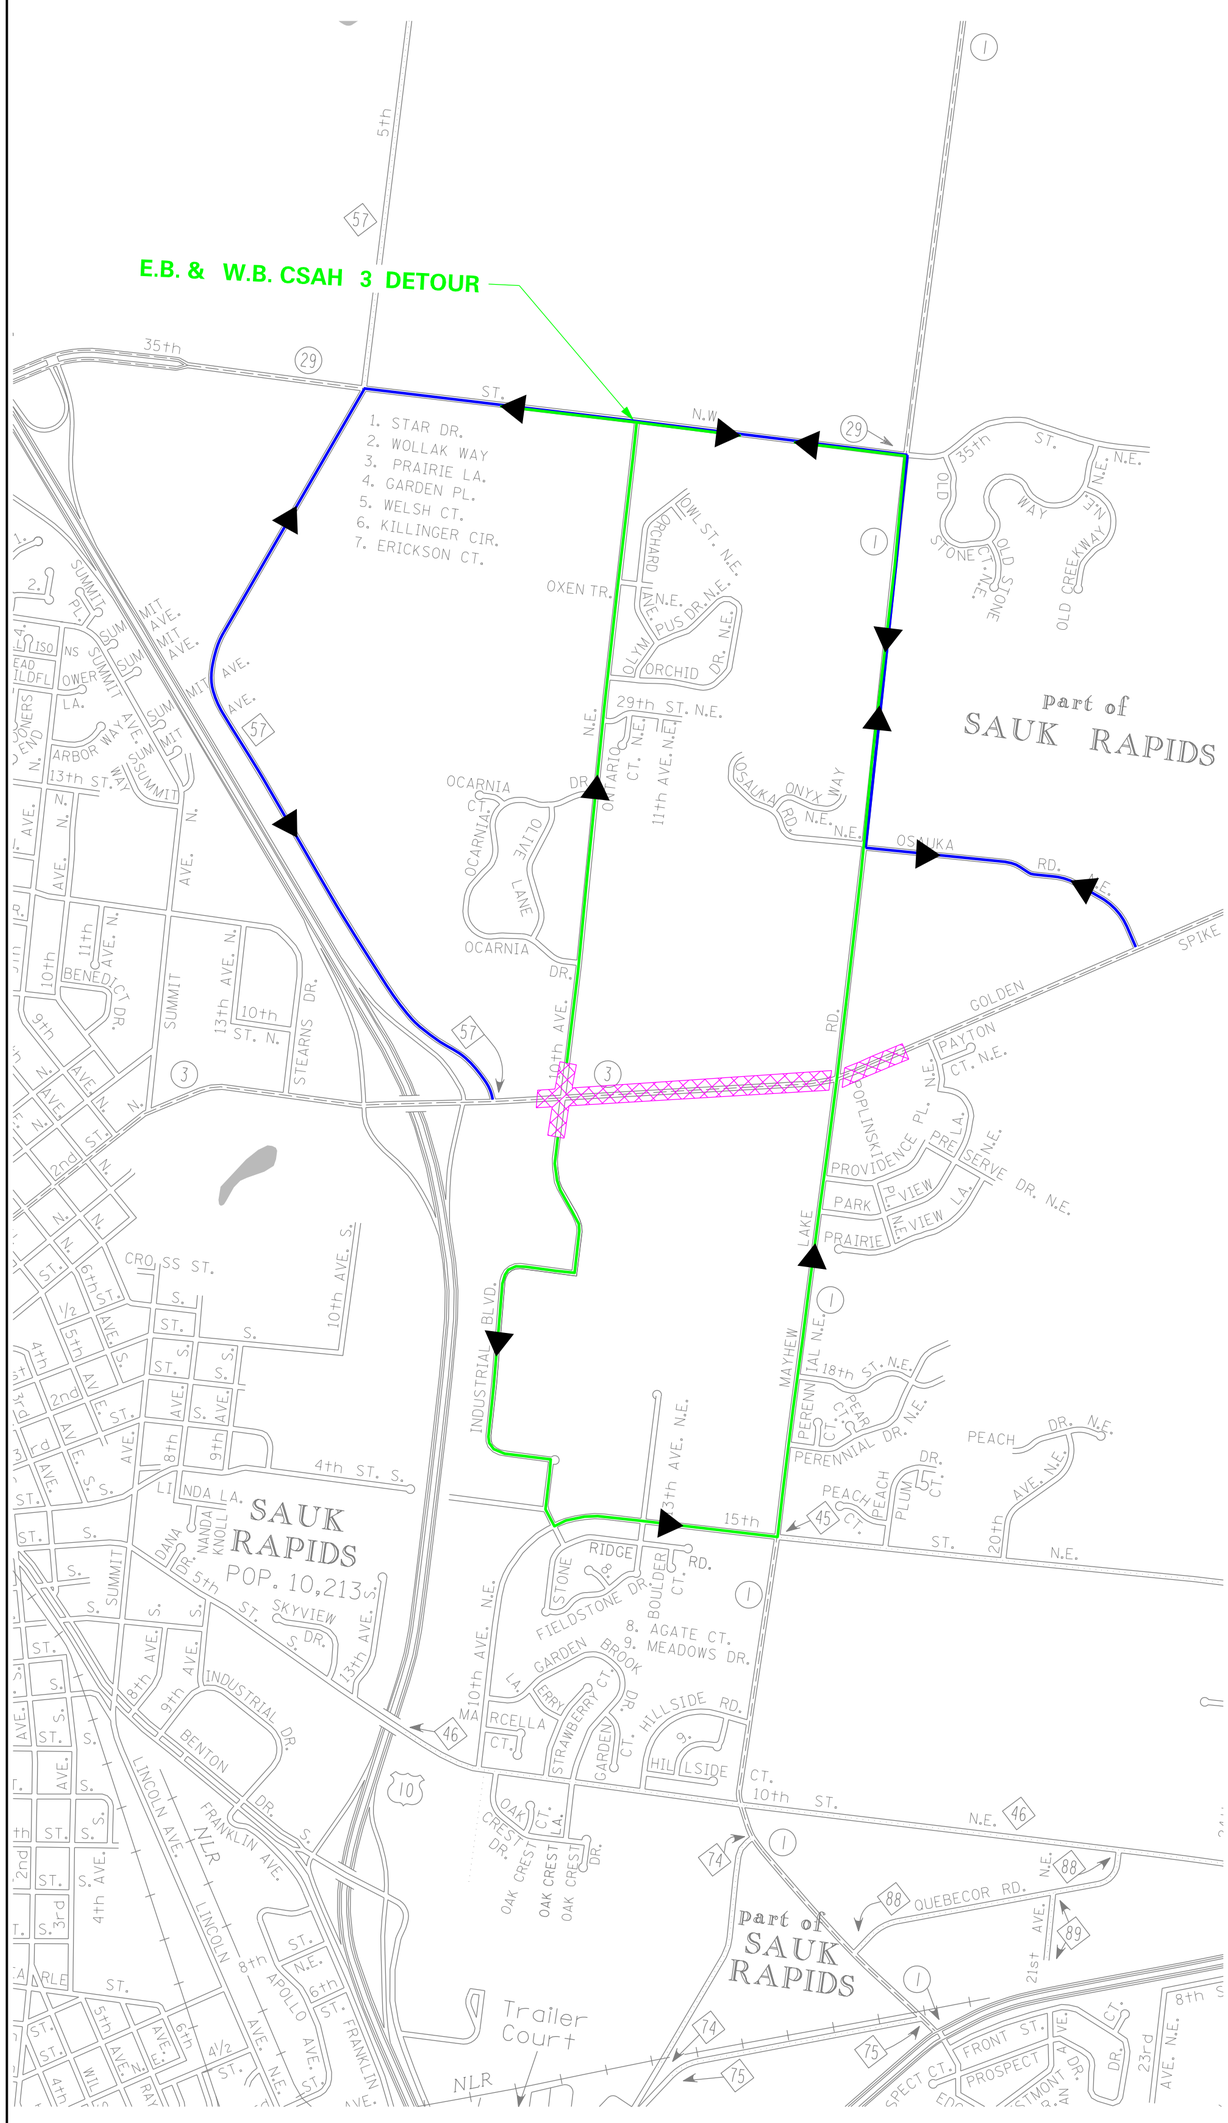

PHASE 4

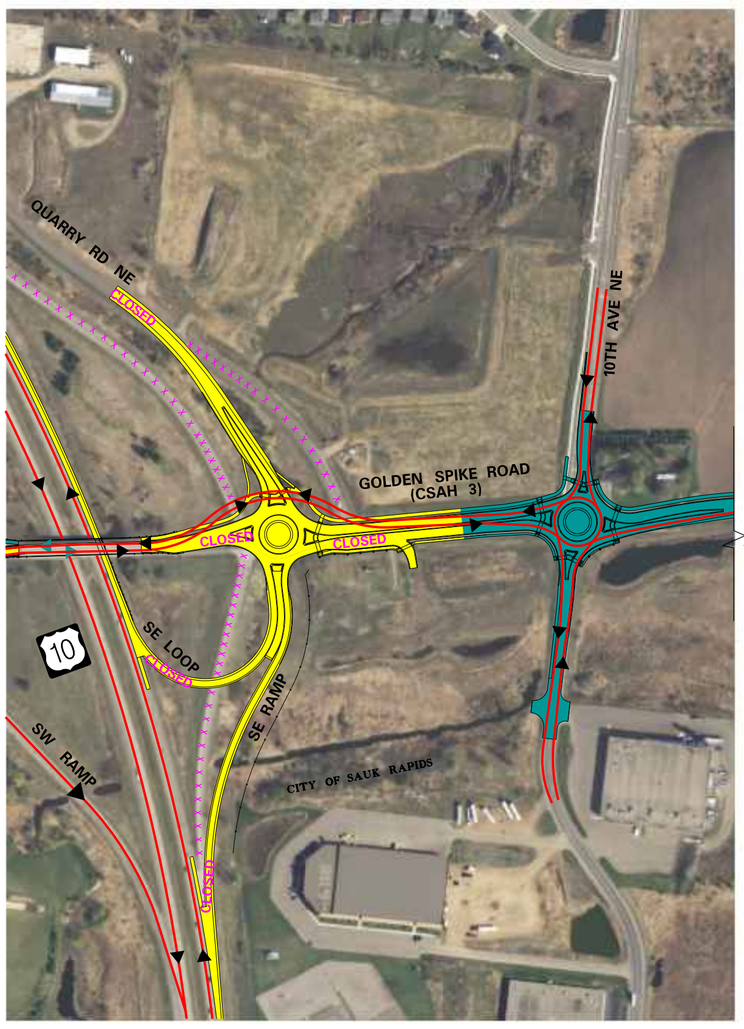

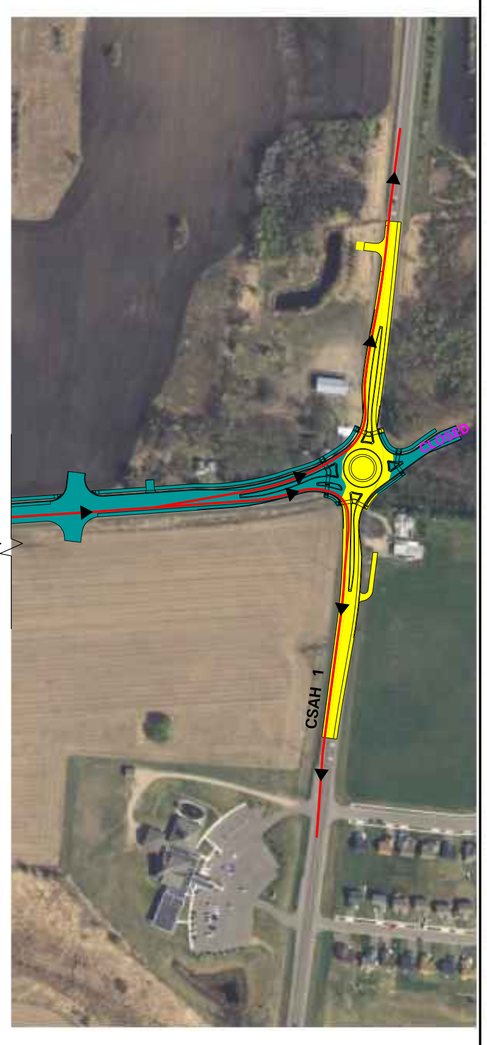

NOT TO SCALE

- CONSTRUCTION
- COMPLETED CONSTRUCTION
- TRAFFIC
- ROAD CLOSED
- DETOUR ROUTE

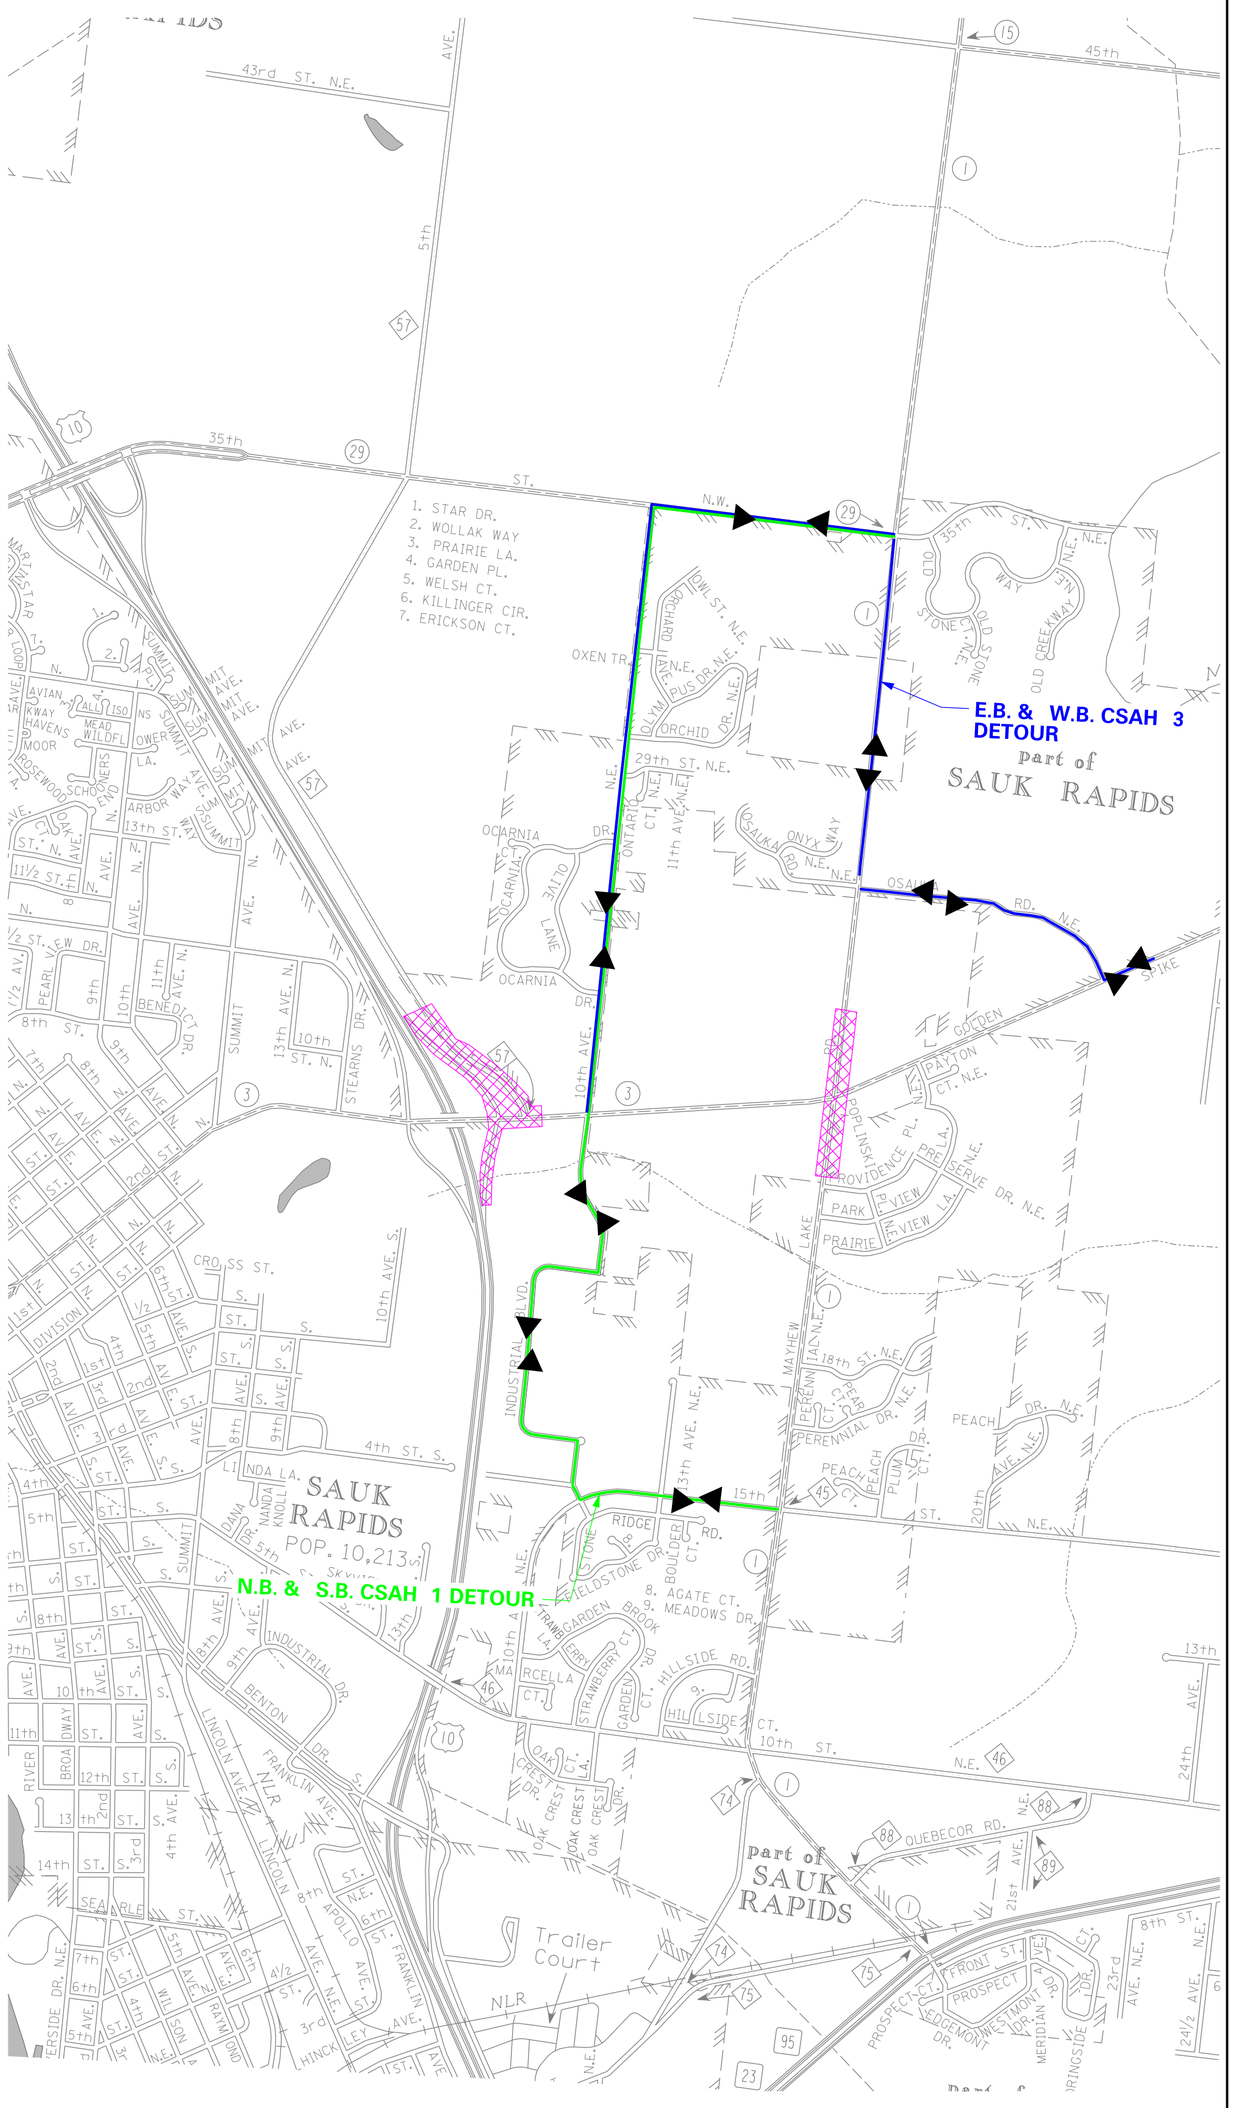

SEH

BENTON COUNTY

CONSTRUCTION PHASING

T.H. 10 /C.S.A.H. 3